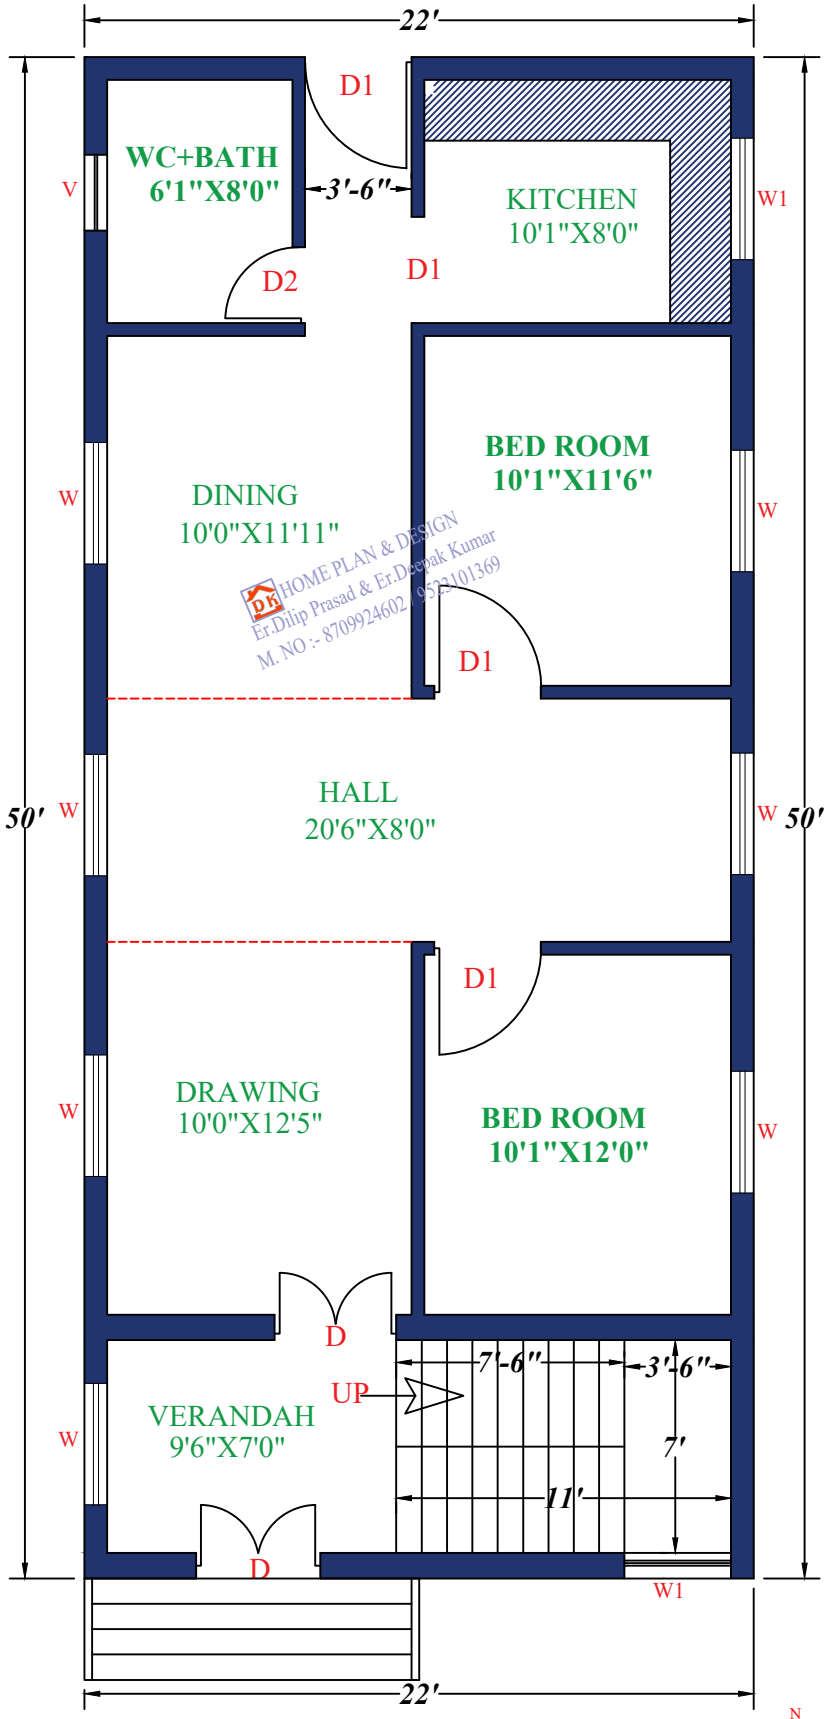

HOME PLAN & DESIGN
Er.Dilip Prasad & Er.Deepak Kumar
M. NO :- 8709924602 / 9523101369

GROUND FLOOR

DK HomeDesignX.com
Build Your Dream

N
W
E
S
ROAD