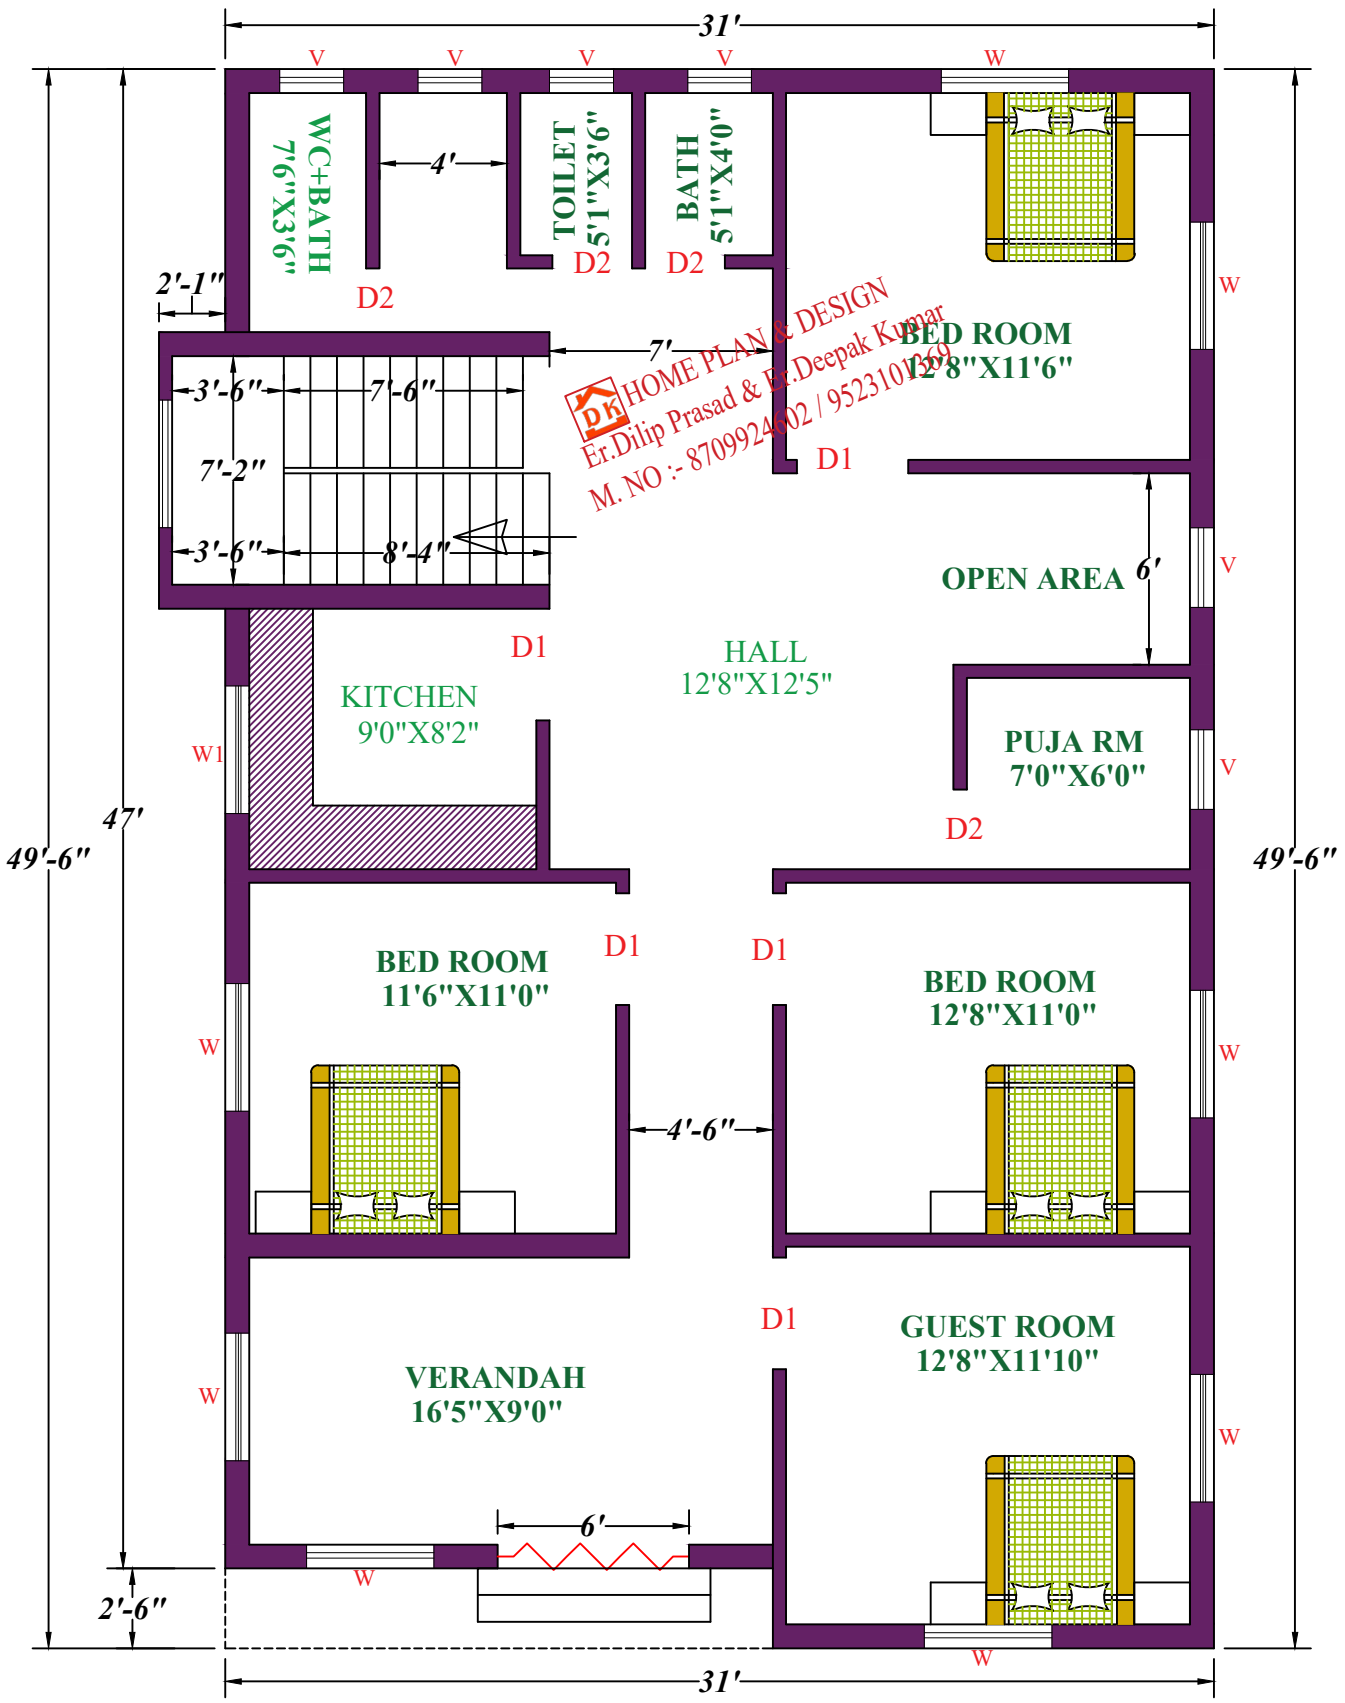

HOME PLAN & DESIGN
Er.Dilip Prasad & Er.Deepak Kumar
M. NO :- 8709924602 / 9523101169

GROUND FLOOR

DRAWN BY:- Er. DILIP PRASAD
M. NO :- 8709924602

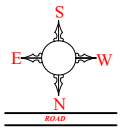

DK HomeDesignX.com
Build Your Dream