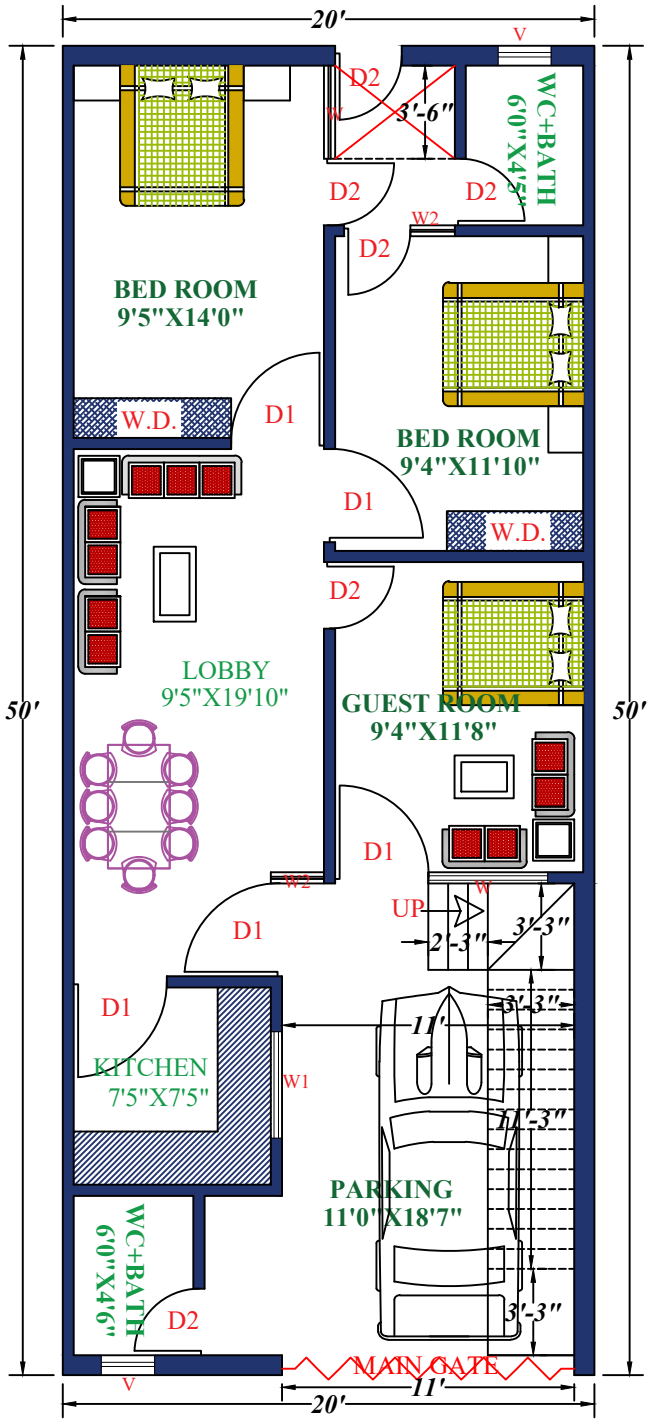

GROUND FLOOR

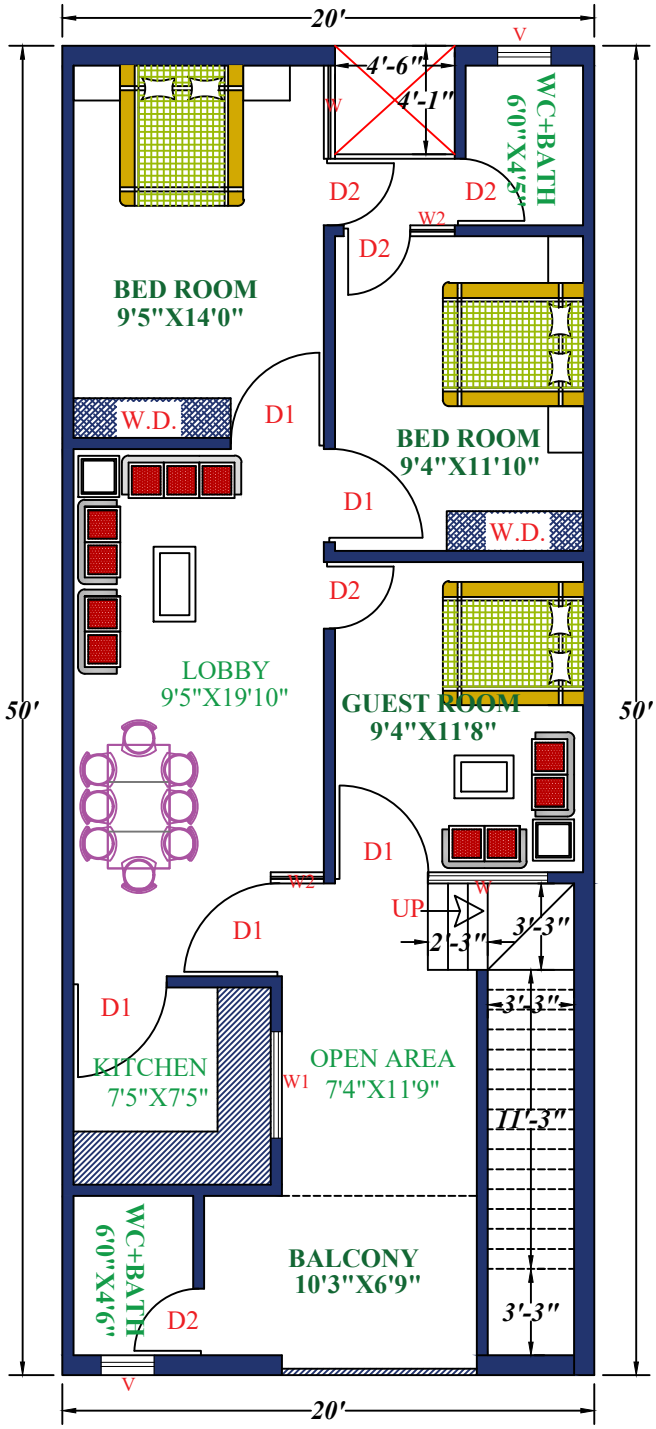

1ST FLOOR

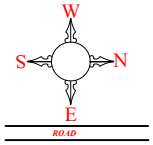

DRAWN BY:- Er. DILIP PRASAD
(Govt. Registered Engg.)
M. NO :- 8709924602 / 9534067872

Er. DEEPAK KUMAR
(YouTuber)
M. NO :- 9523101369

DK HomeDesignX.com