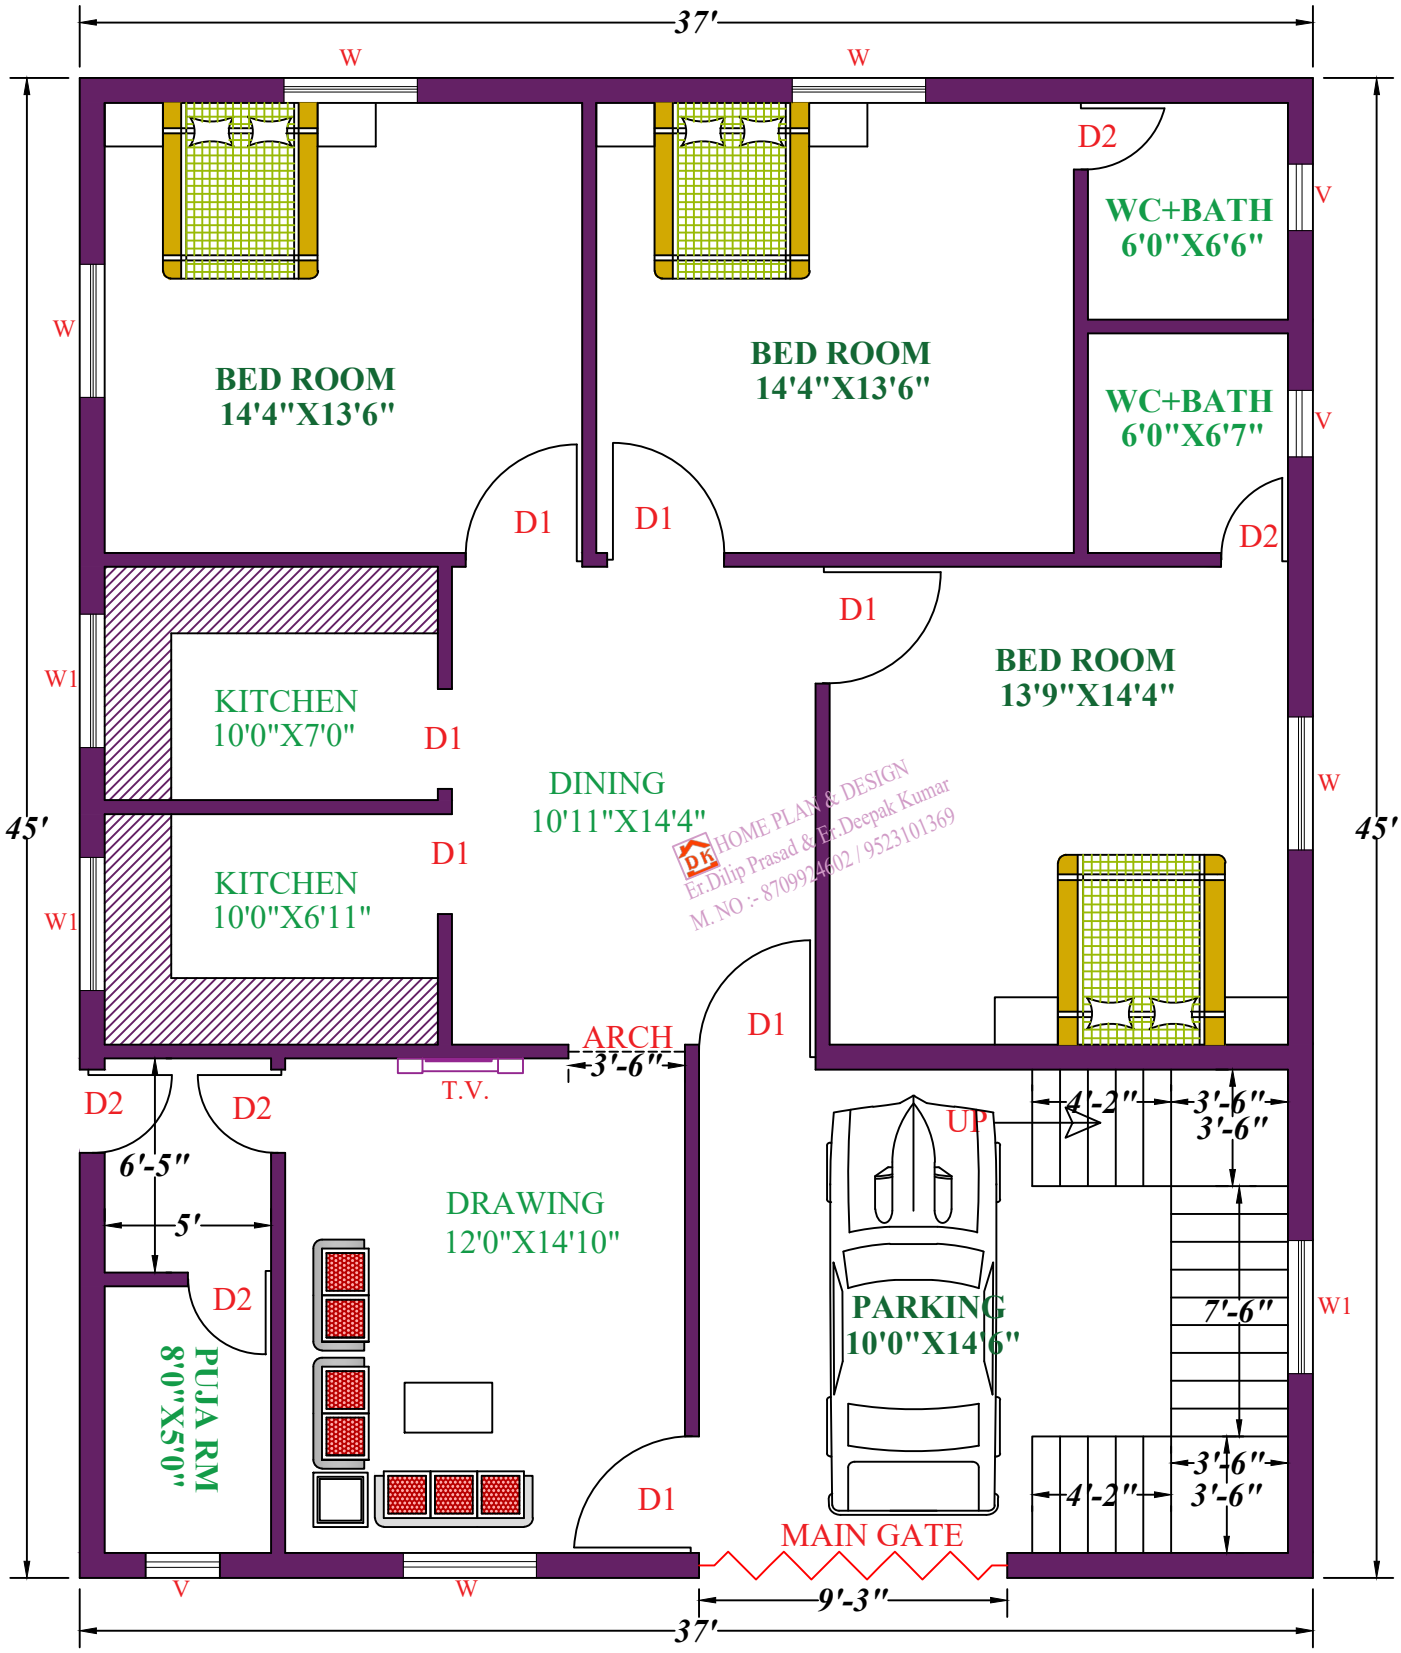

HOME PLAN & DESIGN
Er.Dilip Prasad & Er.Deepak Kumar
M. NO :- 8709924602 / 9523101369

GROUND FLOOR

DRAWN BY:- Er. DILIP PRASAD
(Govt. Registered Engg.)
M. NO :- 8709924602 / 9534067872

Er. DEEPAK KUMAR
(YouTuber)
M. NO :- 9523101369

S
E
W
N
ROAD

DK HomeDesignX.com
Build Your Dream