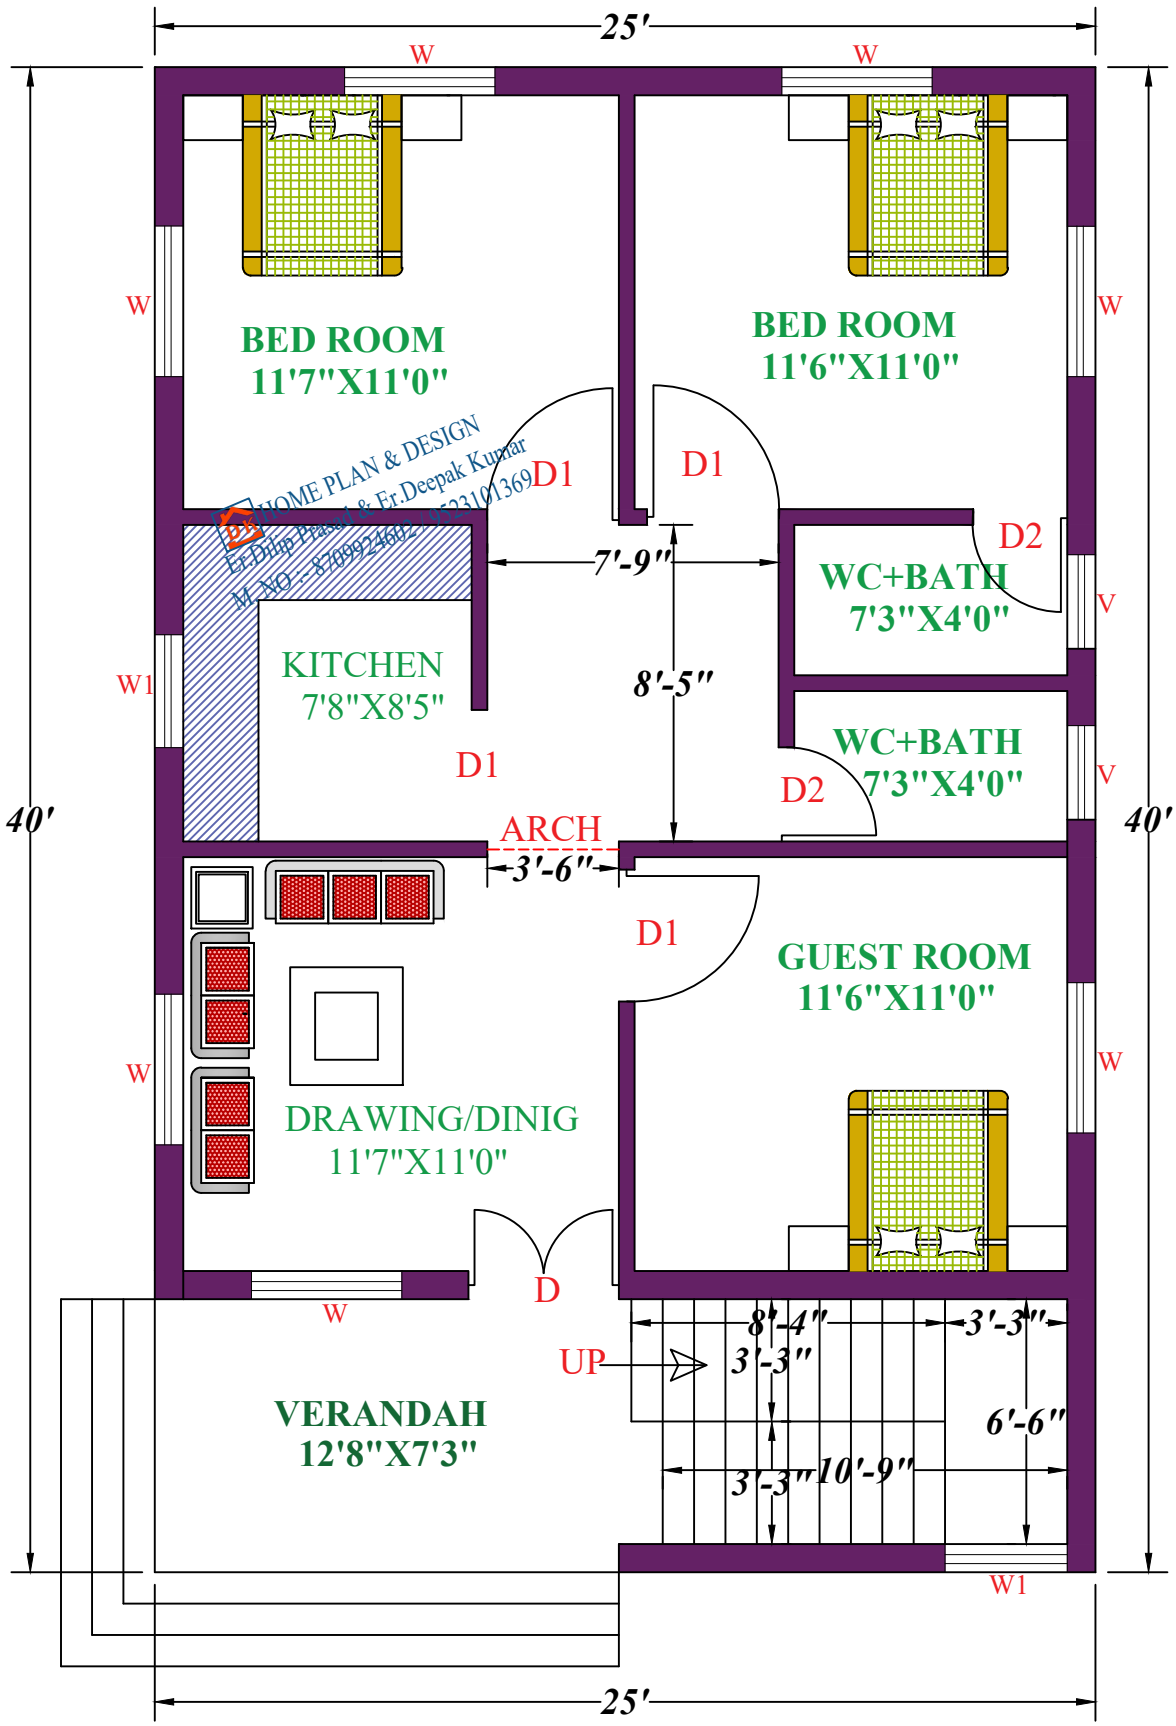

HOME PLAN & DESIGN
Er.Dilip Prasad & Er.Deepak Kumar
M.NO.:-8709924602,9523101369

GROUND FLOOR

DK HomeDesignX.com
Build Your Dream

S
E
W
N
ROAD